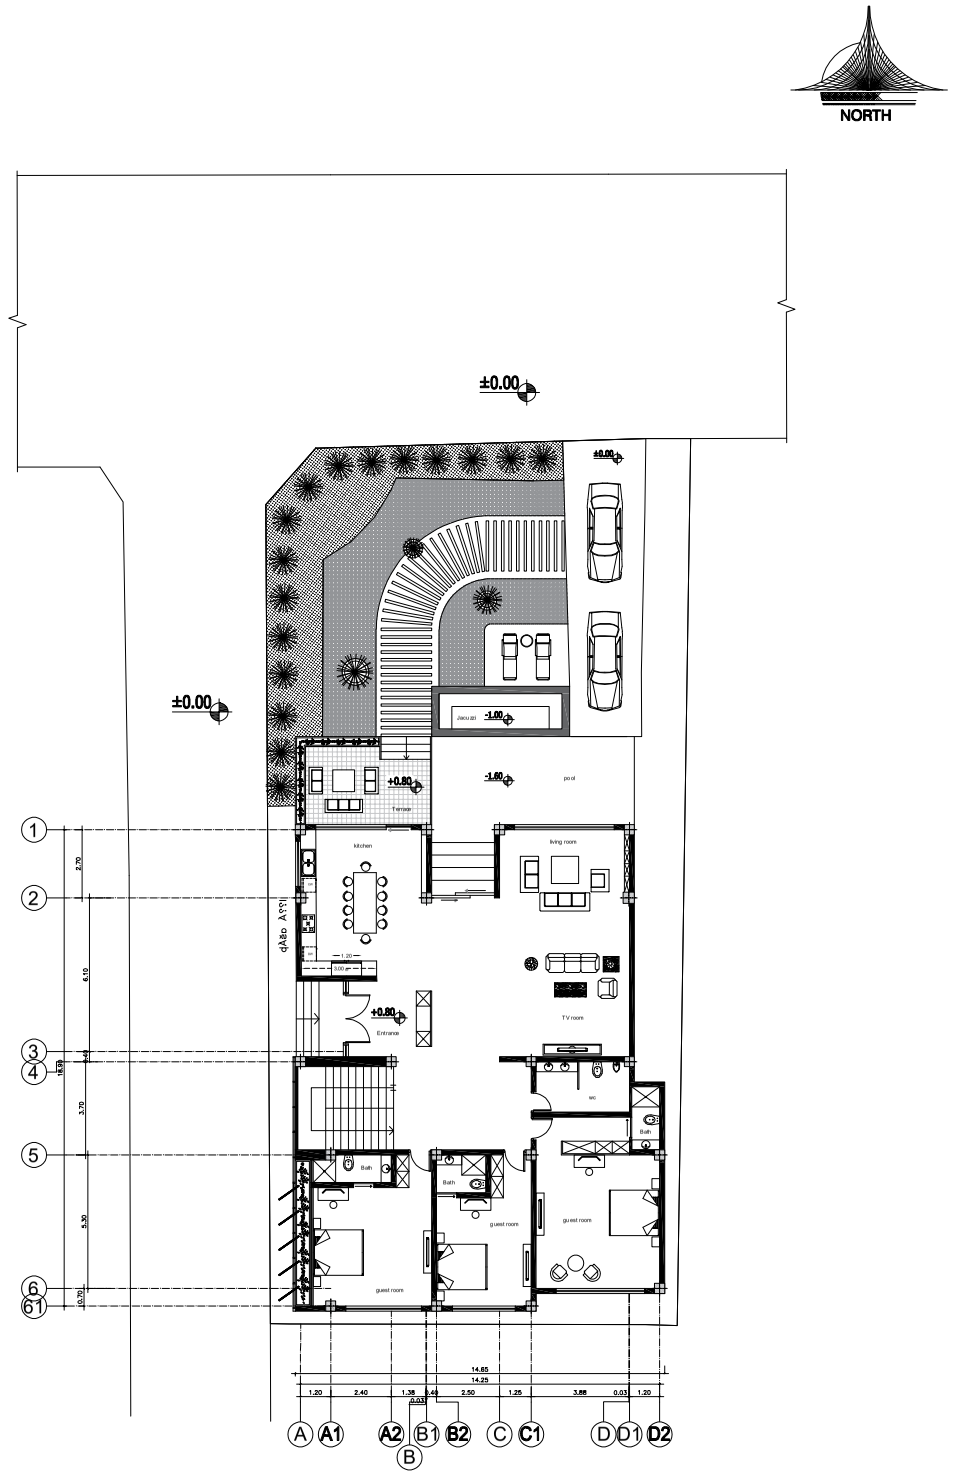
NORTH
±0.00
±0.00
±0.00
-1.00
+0.80
-1.60
pool
Terrace
kitchen
living room
+0.80
Entrance
TV room
wc
Bath
Bath
Bath
guest room
guest room
guest room
1
2
3
4
5
6
61
A
A1
A2
B
B1
B2
C
C1
D
D1
D2